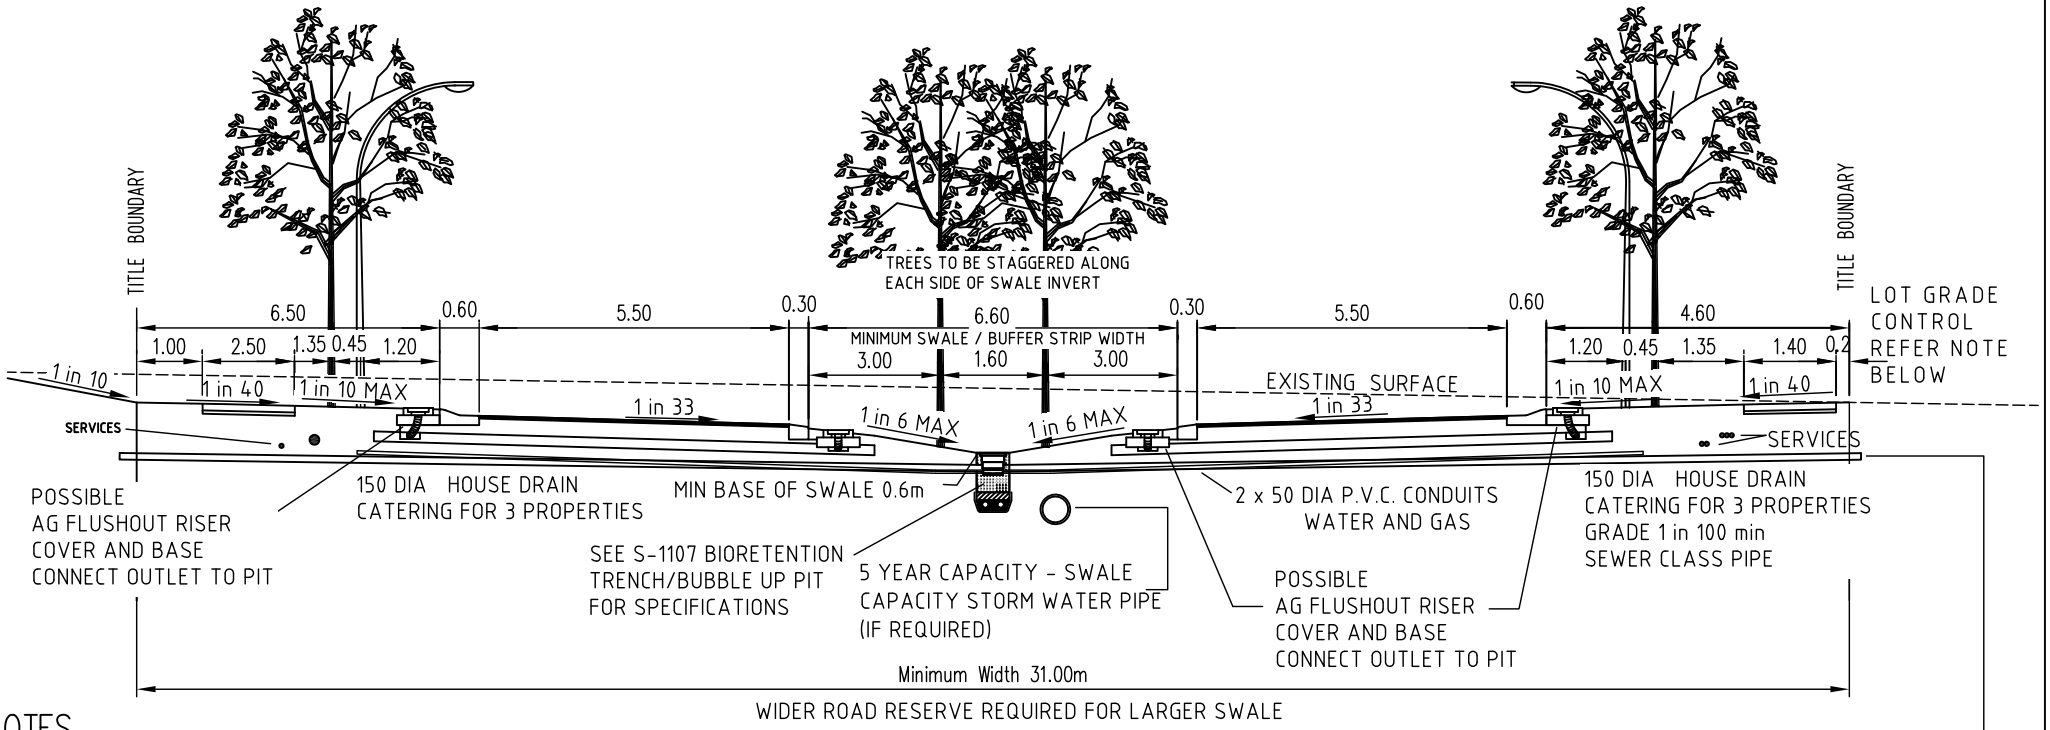

NOTES

1. KERB AND CHANNEL TO BE OUTFALL TRAY AS PER VICROADS SM3 AND MEDIAN KERB TO BE SEMI MOUNTABLE KERB AND CHANNEL VICROADS SM1
2. REFER TO CODE OF PRACTICE FOR COORDINATION FOR STREET WORKS, VICTORIA FOR SERVICE LOCATION.
3. W.S.U.D ELEMENTS DESIGNED AS PER REQUIREMENTS OF CASEY STD S-1101 AND MELBOURNE WATER CORPORATION WSUD ENGINEERNG PROCEDURE "STORMWATER MANUAL"
4. REFER TO CASEY STD S-1106 FOR FILTER MATERIAL SPECIFICATIONS
5. REFER TO CASEY STD S-1107 FOR BIORETENTION TRENCH DETAIL
6. GUARDRAIL TO BE PROVIDED AS PER VIC ROADS CLEAR ZONE REQUIREMENTS

DIRECT STORM WATER FROM LOW SIDE ONLY WHEN EXISTING SURFACE FALLS AWAY AT 1 in 150 OR LESS AND FOOTPATH MATCHES EXISTING SURFACE ON THIS SIDE. OTHERWISE DIRECT STORM WATER TO CONVENTIONAL DRAINAGE AT REAR.

CITY OF CASEY

MEDIAN BIORETENTION SWALE
COLLECTOR ROADS (31.00m ROAD RESERVE)

AMENDMENTS:

MANAGER OF ENGINEERING & ENVIRONMENTAL SERVICES

LAST UPDATE 09.11.2012

S-1103